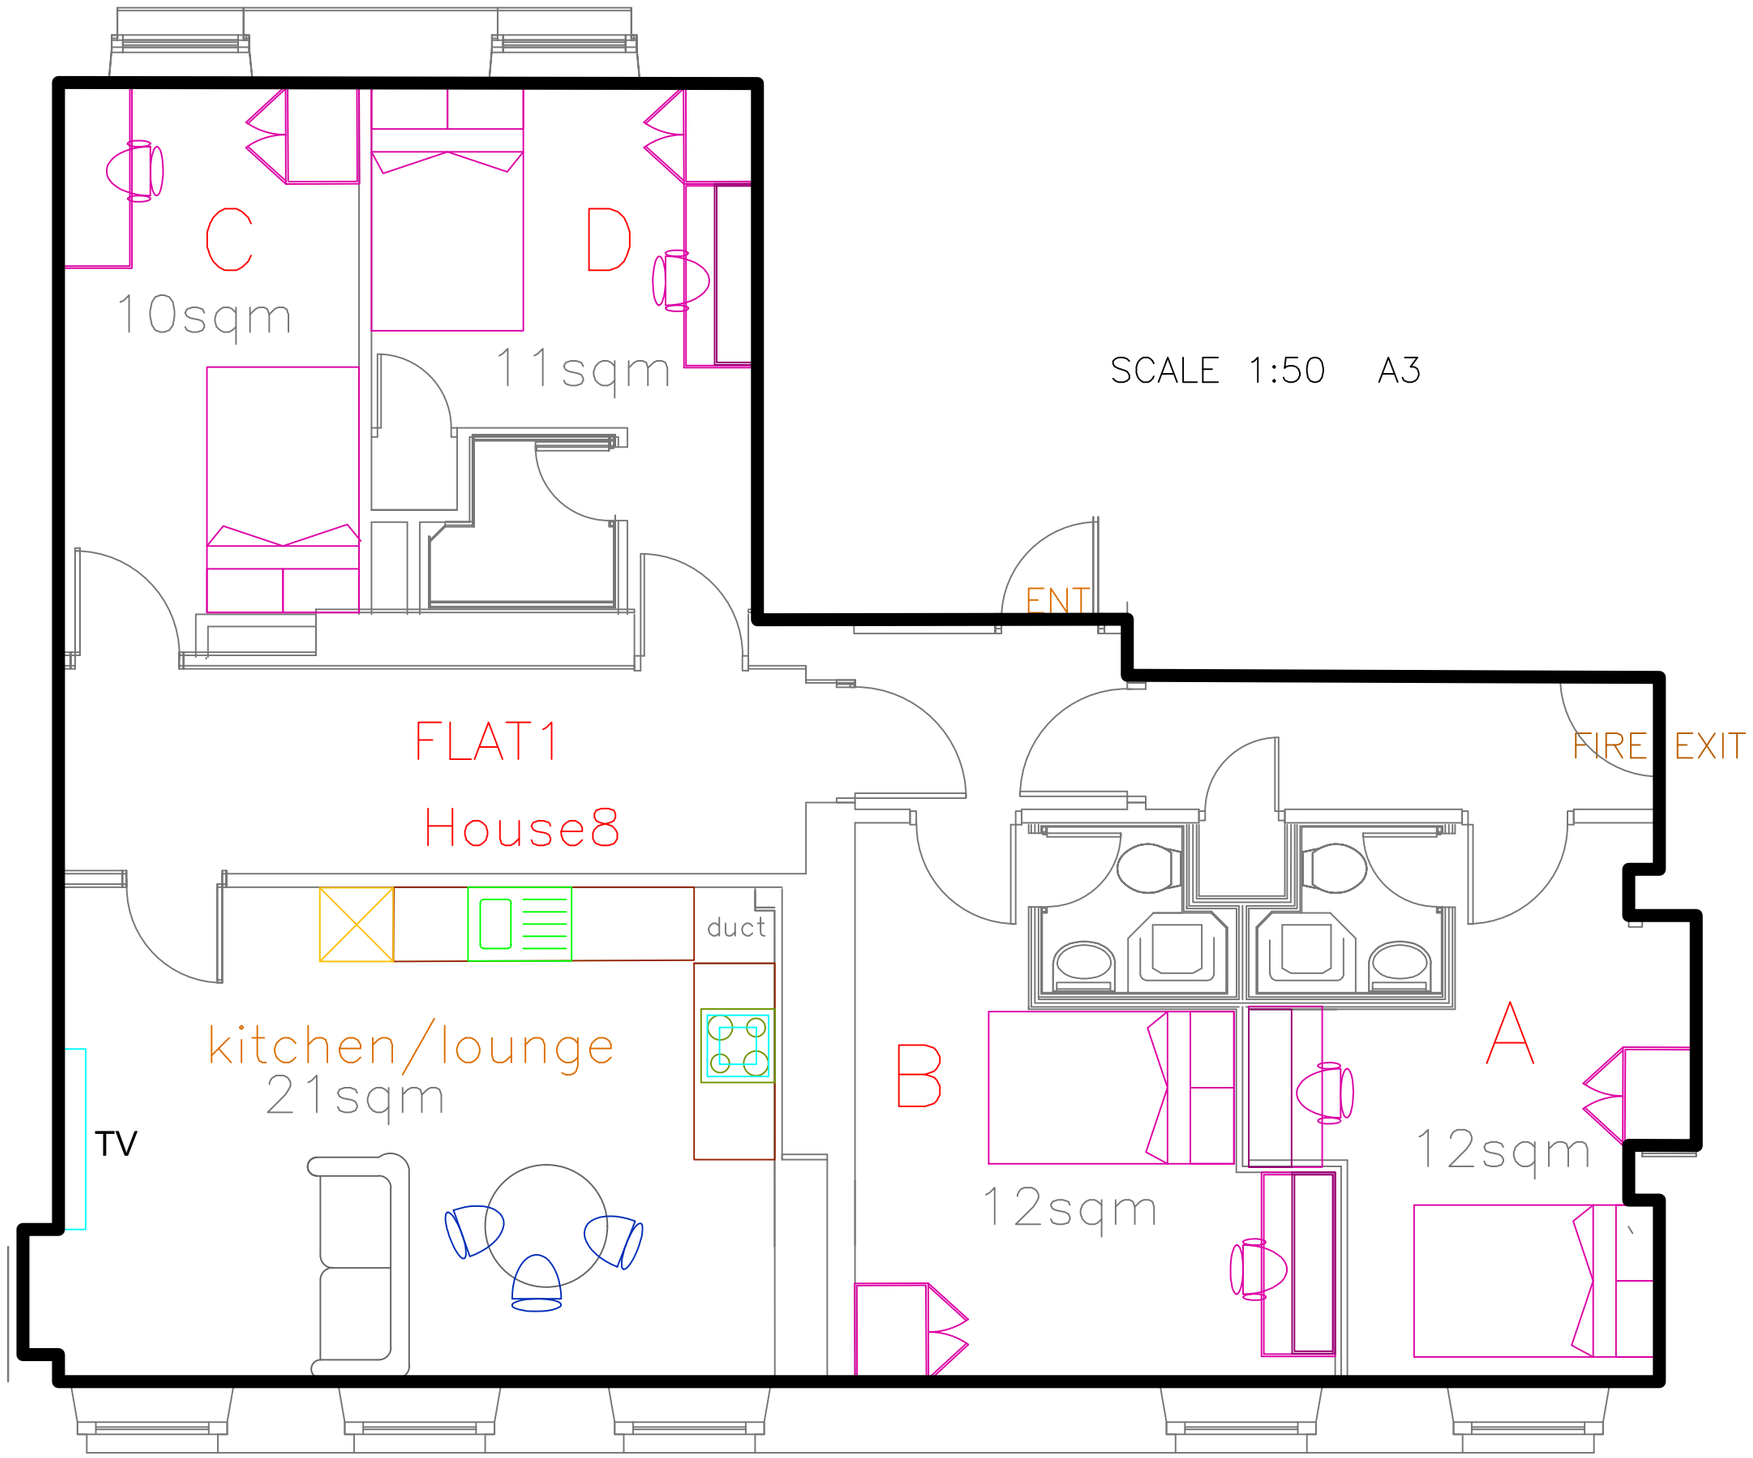
SCALE 1:50 A3
C
10sqm
D
11sqm
ENT
FIRE EXIT
FLAT1
House8
duct
kitchen/lounge
21sqm
TV
B
12sqm
A
12sqm