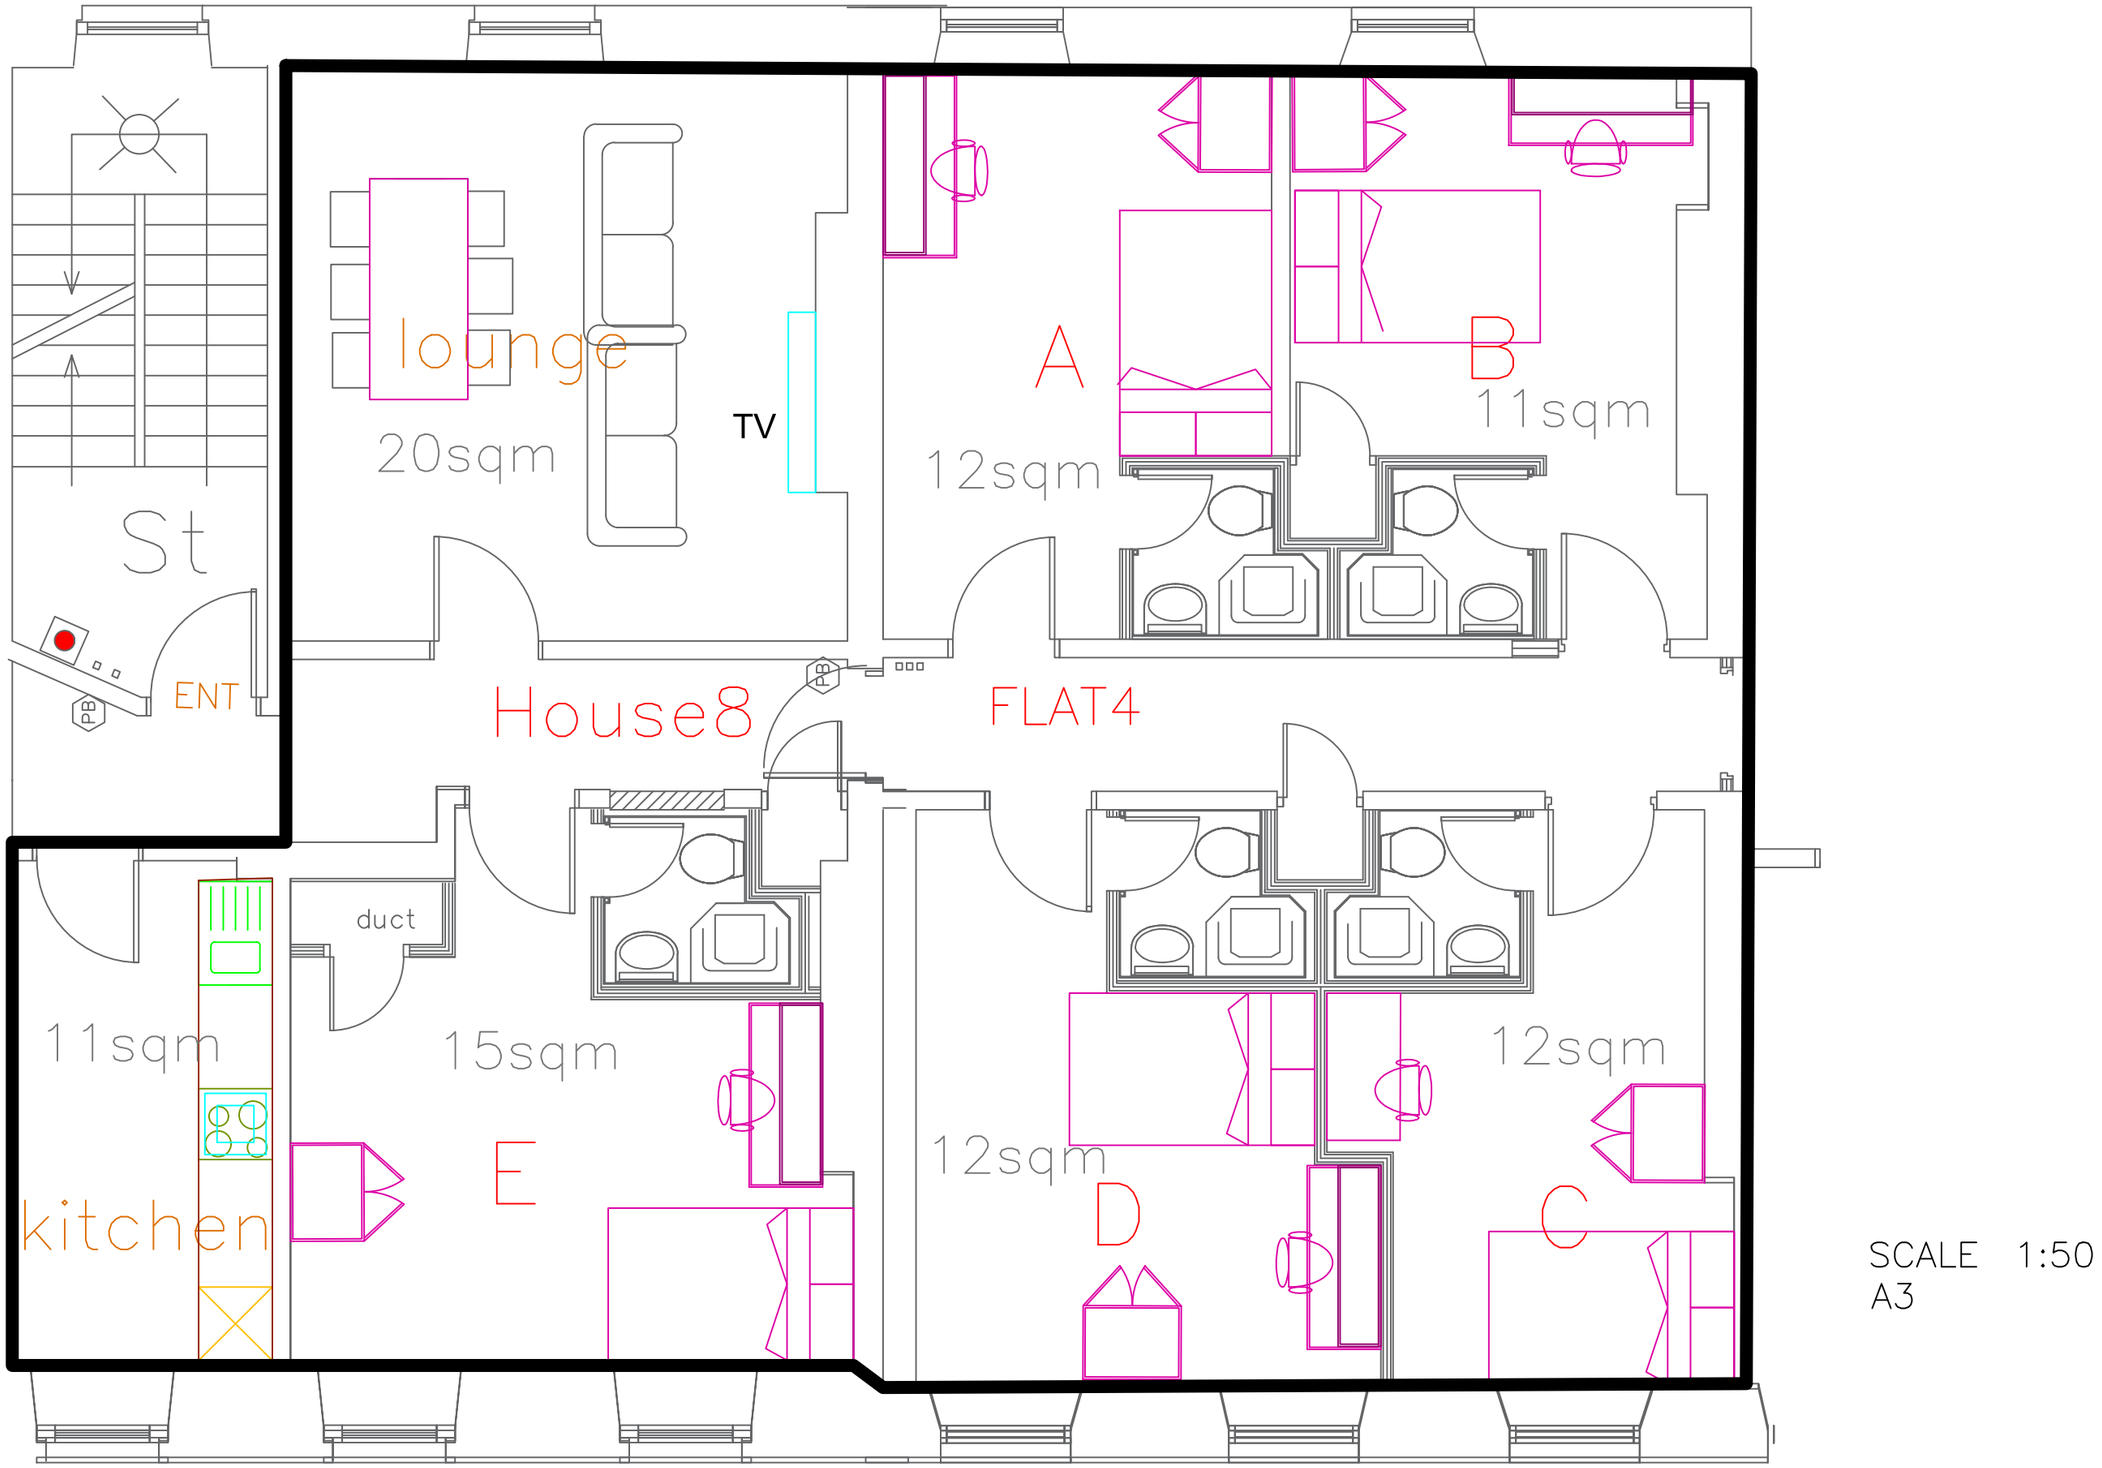

SCALE 1:50
A3

ALL DIMENSIONS TO BE CHECKED AND CONFIRMED ON SITE